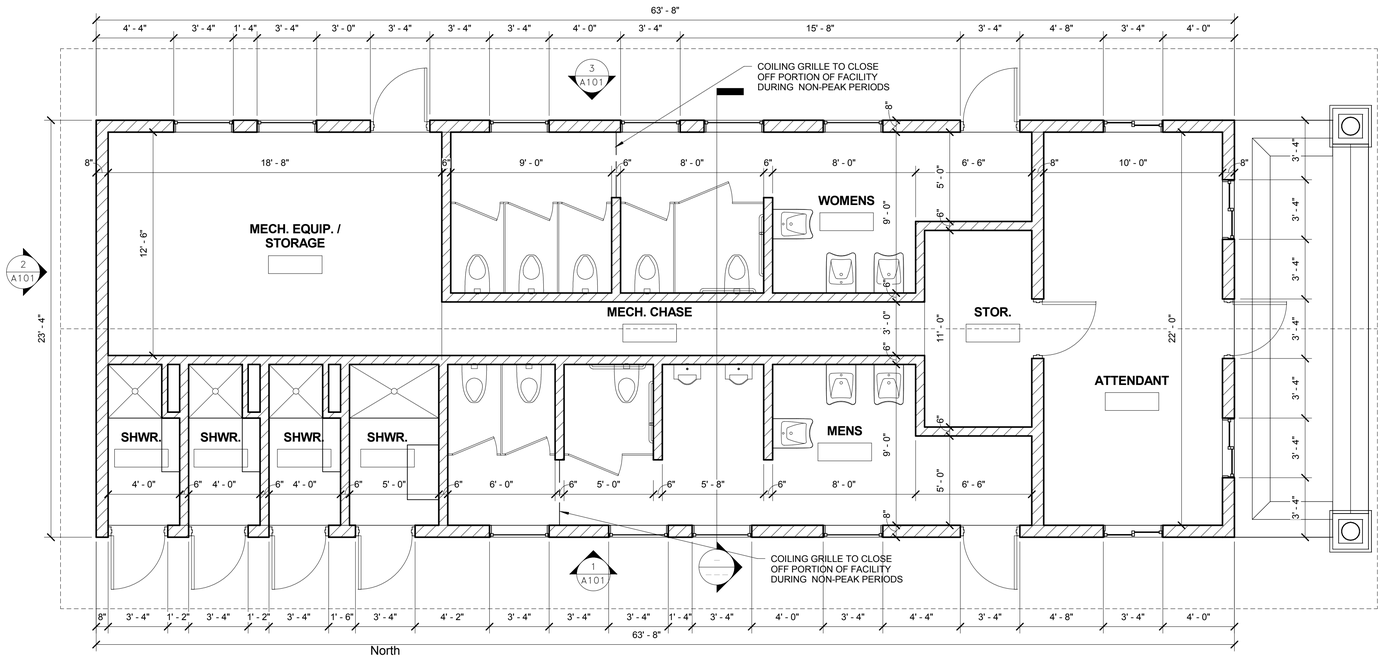

Comfort Station/Attendant Bldg. - Floor Plan

Scale1/4" = 1'-0"

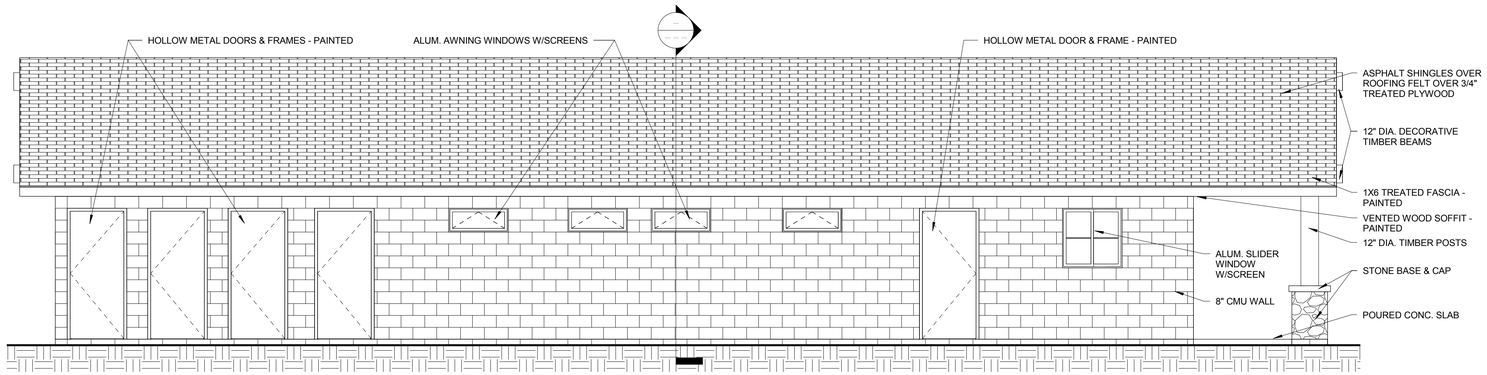

1 Comfort Station / Attendant Bldg. - South Elevation
1/4" = 1'-0"

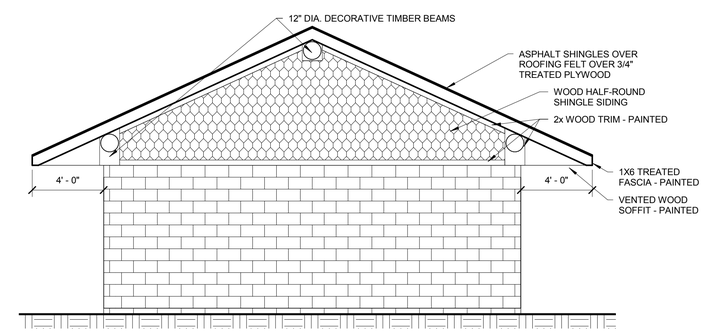

2 Comfort Station / Attendant Bldg. - West Elevation
1/4" = 1'-0"

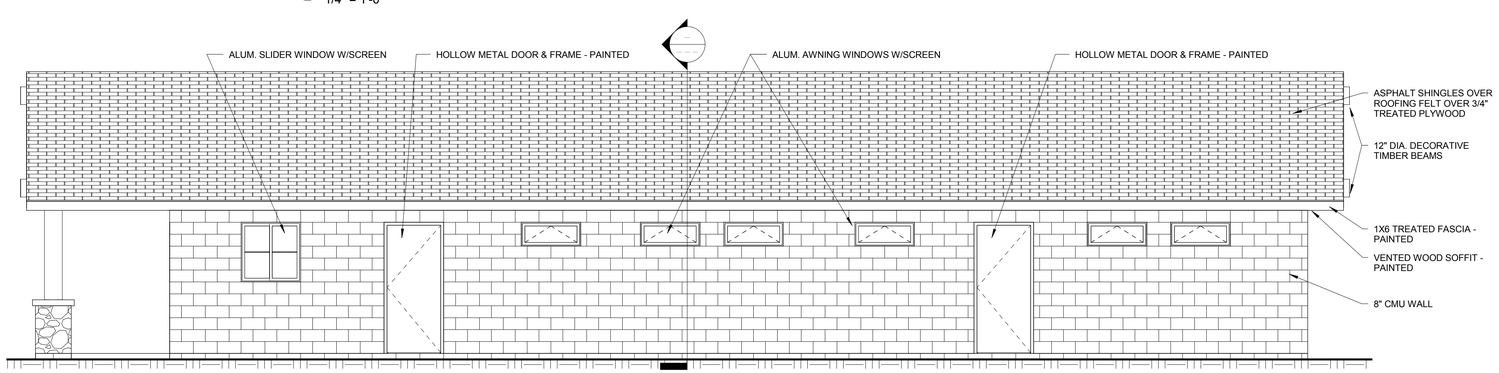

3 Comfort Station / Attendant Bldg. - North Elevation
1/4" = 1'-0"

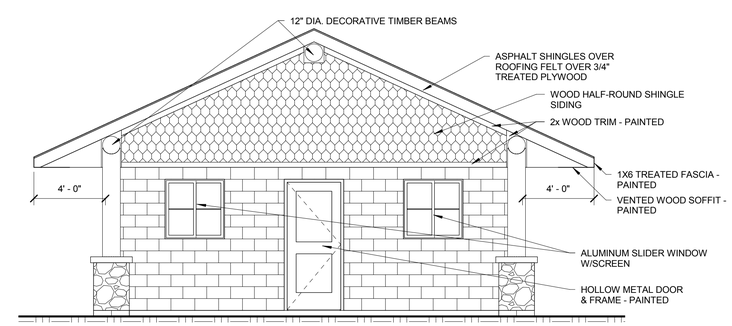

4 Comfort Station / Attendant Bldg. - East Elevation
1/4" = 1'-0"

SCHEMATIC DESIGN - NOT FOR CONSTRUCTION

ASHLAND, WI
ASHLAND, WI 54806
Phone: (715) 682-6004
FAX: (715) 682-6028
MILWAUKEE, WI
MILWAUKEE, WI 53226
Phone: (414) 258-8158
FAX: (414) 258-8164
MINOCQUA, WI
MINOCQUA, WI 54548
Phone: (715) 356-9400
FAX: (715) 356-8719
CHEQUAMEGON BAY ENGINEERING, INC.

© CBE 2002-2011

REVISIONS:

SUBMITTAL TYPE: Schematic Design
ISSUE DATE: 1/6/2012

PROJECT NO. 607-11-101
DRAWING DATE: 01/12/12

BIG BAY TOWN PARK
PHASE I IMPROVEMENTS
Town of La Pointe, Madeline Island
Ashland County, Wisconsin

Comfort Station/Attendant Bldg. Plan & Elevations

DRAWN BY: Author

SHEET NO. A101