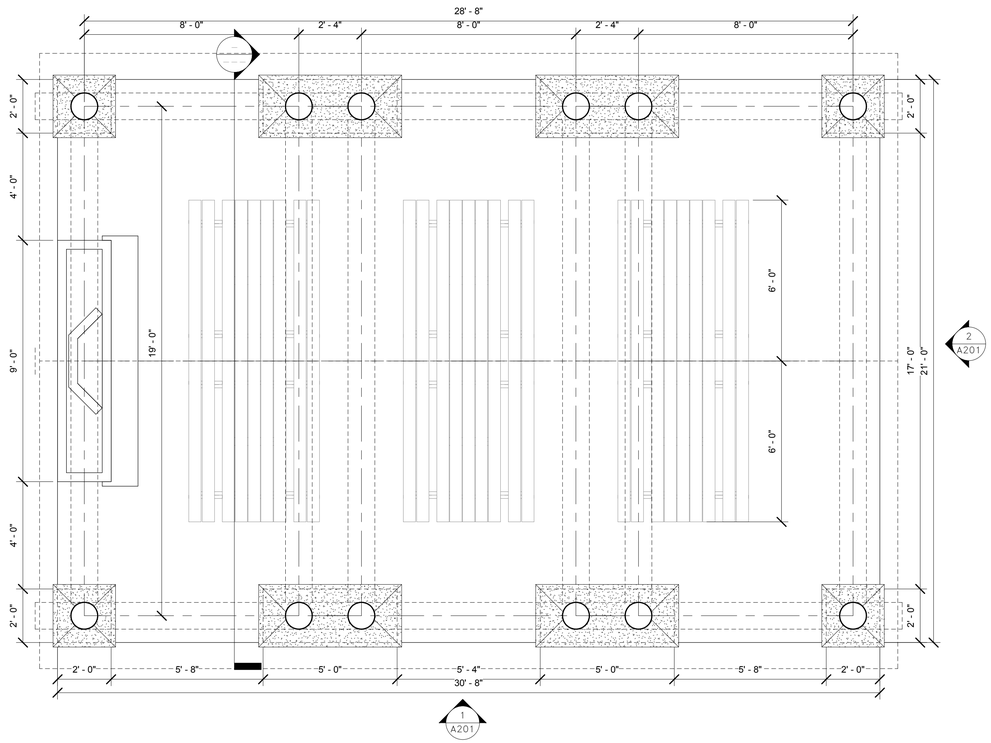

North

Picnic Shelter - Floor Plan

Scale3/8" = 1'-0"

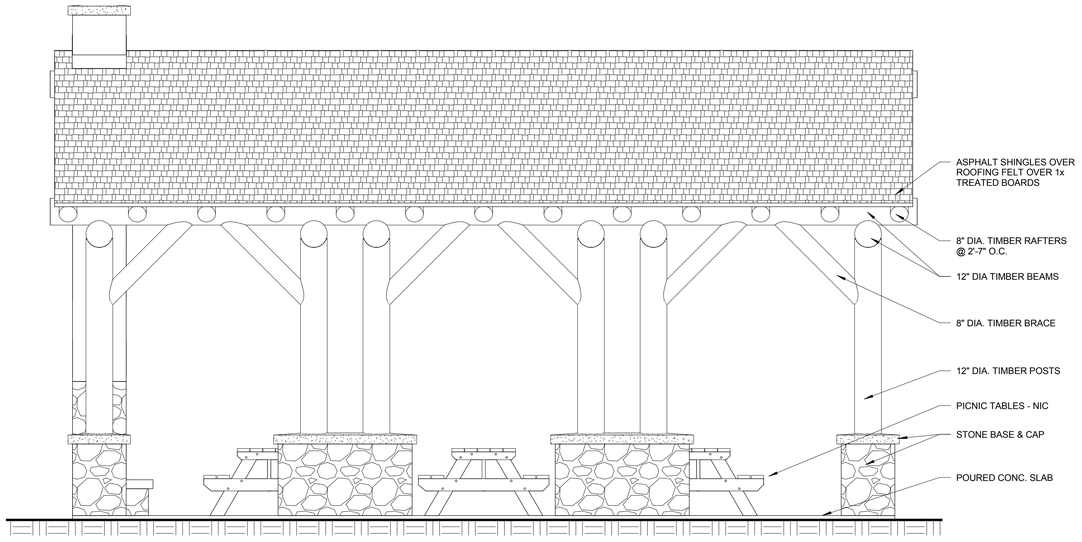

1 Picnic Shelter - Side View
3/8" = 1'-0"

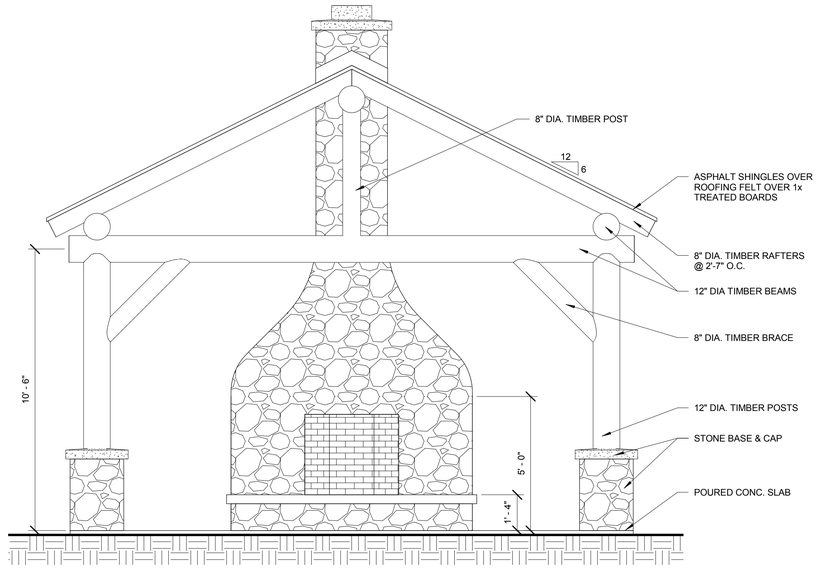

2 Picnic Shelter - End View
3/8" = 1'-0"

SCHEMATIC DESIGN - NOT FOR CONSTRUCTION

ASHLAND, WI
211 6TH STREET WEST
ASHLAND, WI 54806
PHONE: (715) 682-6024
FAX: (715) 682-6025
MILWAUKEE, WI
1109 N. MAYFAIR RD.
SUITE 208
MILWAUKEE, WI 53226
PHONE: (414) 256-5004
FAX: (414) 256-5154
MINOCQUA, WI
7609 HWY 51 SOUTH
MINOCQUA, WI 54548
PHONE: (715) 356-9300
FAX: (715) 356-6719

CHEQUAMEGON BAY ENGINEERING, INC.

© CBE 2002-2011

REVISIONS:

SUBMITTAL TYPE:	ISSUE DATE:
Schematic Design	1/6/2012
-	---
-	---
-	---

PROJECT NO.
607-11-101

DRAWING DATE:
01/12/12

BIG BAY TOWN PARK PHASE I IMPROVEMENTS

Town of La Pointe, Madeline Island
Ashland County, Wisconsin

Picnic Shelter Plan & Elevations

DRAWN BY:
KJK

SHEET NO.
A201